

T11N-R02W 33_0000_MCS

TRI CO Surveying & Mapping

Edmund O. Forkas, Registered Land Surveyor

BB- Sec 33 + 32
103 West Temperance
P.O. Box 96
Ellettsville, Indiana 47429
Phone: 812-876-2305

DESCRIPTION:

(113.00 Acres)

A part of the Southwest Quarter of Section Thirty-three (33) and a part of the East Half of the Southeast Quarter of Section Thirty-two (32), all in Township Eleven (11) North, Range Two (2) West, Monroe County, Indiana, and more particularly described as follows:


Beginning at a stone marked "S1" marking the Northwest Corner of the Southwest Quarter of said Section Thirty-three (33), thence leaving the North Line of said Quarter Section South Thirty-four (34) Degrees, Thirty (30) Minutes and Zero (00) Seconds West 476.52 feet, thence South Sixty-seven (67) Degrees, Zero (00) Minutes and Zero (00) Seconds West 270.27 feet, thence North Eighty-two (82) Degrees, Thirty (30) Minutes and Zero (00) Seconds West 319.85 feet, thence partially along the center line of a County Road South Zero (00) Degrees, Four (04) Minutes and Zero (00) Seconds West 1081.55 feet, thence along said center line South Five (05) Degrees, Twenty-three (23) Minutes and Zero (00) Seconds West 45.73 feet, thence South Forty-seven (47) Degrees, Twenty-six (26) Minutes and Twenty-eight (28) Seconds East 78.43 feet, thence leaving said center line East 386.11 feet, thence South Seventy-one (71) Degrees, Thirty-two (32) Minutes and Thirty-six (36) Seconds East 104.14 feet, thence South Thirty-four (34) Degrees, Thirty-five (35) Minutes and Thirty-six (36) Seconds East 254.41 feet to an existing fence, thence along said fence South Five (05) Degrees, Fifty-seven (57) Minutes and Fifty-nine (59) Seconds West 698.02 feet to a point in the aforementioned center line, thence leaving said fence and said center line and along the South Line of said Sections South Eighty-nine (89) Degrees, Thirty-one (31) Minutes and Fifty-one (51) Seconds East 1680.92 feet, thence leaving said South Section Line North 580.58 feet, thence West 639.30 feet to an existing fence, thence along said fence the following courses and distances: North Eight (08) Degrees, Eight (08) Minutes and Two (02) Seconds East 379.76 feet, thence North Eighteen (18) Degrees, Forty-one (41) Minutes and Thirty-eight (38) Seconds East 155.33 feet, thence North Thirty-nine (39) Degrees, Forty (40) Minutes and Thirty-one (31) Seconds East 163.04 feet, thence North Thirty-four (34) Degrees, Thirty-eight (38) Minutes and Six (06) Seconds East 214.19 feet, thence North Forty-nine (49) Degrees, Forty-nine (49) Minutes and Three (03) Seconds East 261.05 feet, thence North Forty-five (45) Degrees, Seventeen (17) Minutes and Forty-six (46) Seconds East 217.90 feet, thence North Thirty-eight (38) Degrees, Fifty-four (54) Minutes and Fifty-four (54) Seconds East 426.17 feet, thence North Fifty-five (55) Degrees, Thirty-two (32) Minutes and Thirty-three (33) Seconds East 286.50 feet, thence North Sixty (60) Degrees, Ten (10) Minutes and Zero (00) Seconds East 435.09 feet, thence leaving said fence and along the East Line of said Southwest Quarter of Section Thirty-three (33) North Zero (00) Degrees, Thirty-three (33) Minutes and Forty-six (46) Seconds East 131.10 feet to the Northeast Corner of the Southwest Quarter of said Section Thirty-three (33), thence along the North Line of said Quarter Section North Eighty-nine (89) Degrees, Thirty-two (32) Minutes and Fifty-five (55) Seconds West 2381.14 feet to the place of beginning.

Containing 26.85 acres in Section Thirty-two (32); 86.15 acres in Section Thirty-three (33); 113.00 acres, more less, in all.


Edmund O. Forkas
Registered Land Surveyor
Ind. Reg. No. S0114

Davis to Payton - Bean Blossom
TRI CO Surveying & Mapping
See 29 See 32 See 33
 103 West Temperance
 P.O. Box 96
 Ellettsville, Indiana 47429
 Phone: 812-876-2305

Edmund O. Farkas, Registered Land Surveyor

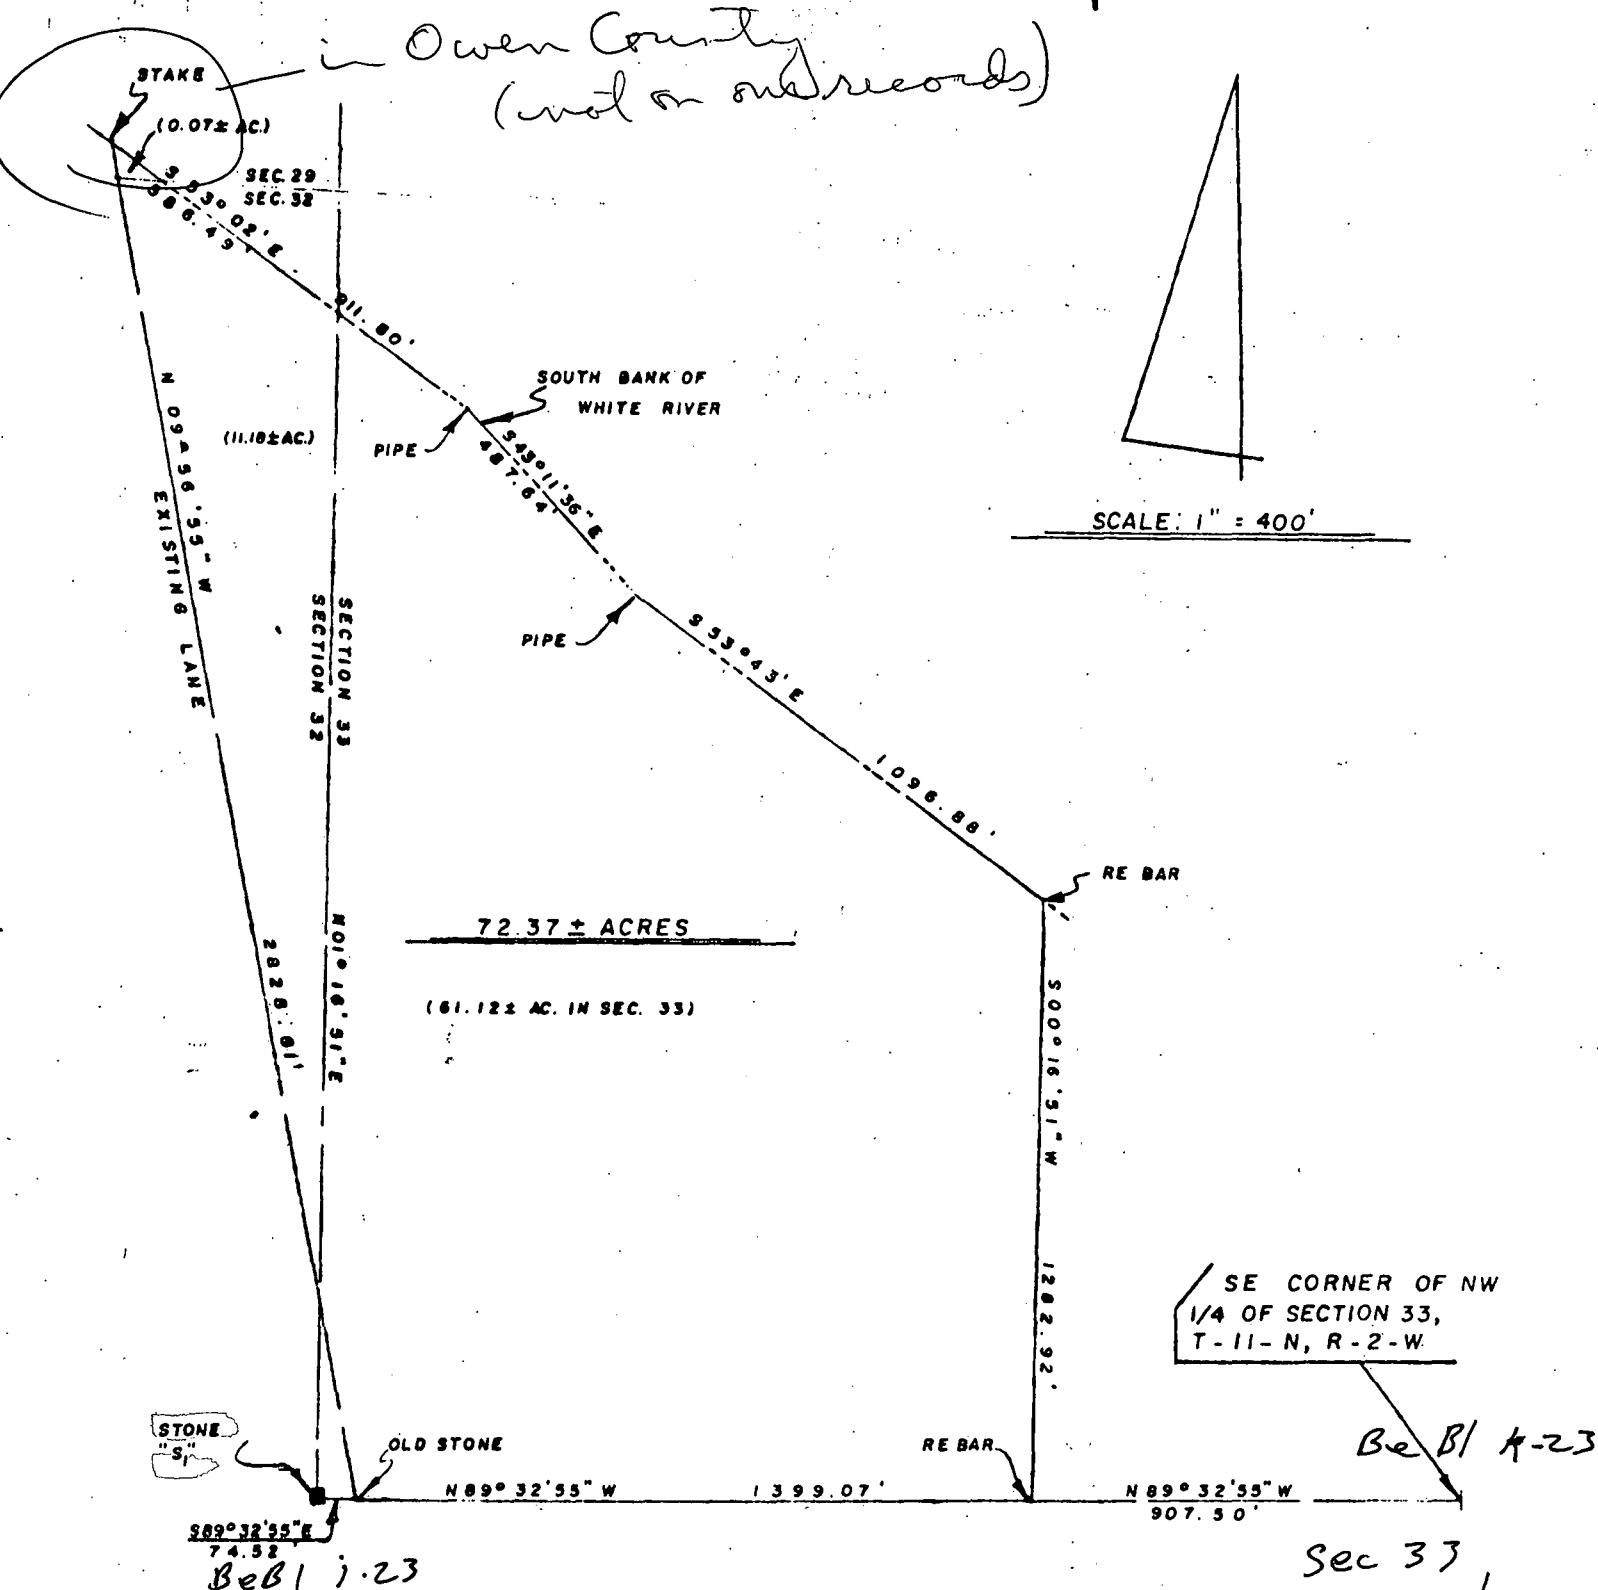

I, Edmund O. Farkas hereby certify that I am a Registered Land Surveyor, licensed in compliance with the Laws of the State of Indiana; that the above plat and following (enclosed) description correctly represent a land survey completed under my supervision on April 10, 1979; that all the monuments shown thereon actually exist and that their location and type are to the best of my knowledge accurately shown.

Edmund O. Farkas
 Edmund O. Farkas
 Registered Land Surveyor
 Ind. Reg. No. 50114
 SURVEYOR


Page-2-

DESCRIPTION:

A part of the Northwest Quarter of Fractional Section Thirty-three (33), a part of the East Half of the Northeast Quarter of Fractional Section Thirty-two (32), and a part of the Southeast Quarter of the Southeast Quarter of Section Twenty-nine (29), all in Township Eleven (11) North, Range Two (2) West, Monroe County, Indiana, and more particularly described as follows:

Beginning at a point on the South Line of the Northwest Quarter of said Section Thirty-three (33), said point being a Re Bar located North Eighty-nine (89) Degrees, Thirty-two (32) Minutes and Fifty-five (55) Seconds West 907.50 feet from the center of said Section Thirty-three (33), thence continuing along said South Line North Eighty-nine (89) Degrees, Thirty-two (32) Minutes and Fifty-five (55) Seconds West 1399.07 feet to an old stone referred to as the Gray property corner, said stone being South Eighty-nine (89) Degrees, Thirty-two (32) Minutes and Fifty-five (55) Seconds East 74.52 feet from a stone marked S₁ marking the Southwest Corner of the Northwest Quarter of said Section Thirty-three (33), thence along an existing Lane and along the Gray property line (marked with stones) North Nine (09) Degrees, Fifty-six (56) Minutes and Fifty-five (55) Seconds West 2828.81 feet to a stake on the South Bank of White River, thence along said South River Bank the following courses and distances: South Fifty-three (53) Degrees and Two (02) Minutes East 911.80 feet to a pipe, thence South Forty-three (43) Degrees, Eleven (11) Minutes and Thirty-six (36) Seconds East 487.64 feet to a pipe, thence South Fifty-three (53) Degrees and Forty-three (43) Minutes East 1096.88 feet to a Re Bar, thence leaving said South River Bank and running South Zero (00) Degrees, Sixteen (16) Minutes and Fifty-one (51) Seconds West 1282.92 feet to the place of beginning.


Containing 61.12 acres in Section Thirty-three (33); 11.18 acres in Section Thirty-two (32); and 0.07 acres in Section Twenty-nine (29): 72.37 acres in all.

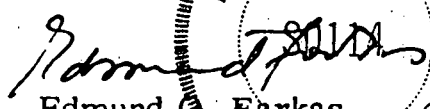
Edmund O. Farkas
Registered Land Surveyor
Ind. Reg. No. 50114

Bear Blossom Sec 33-11-2W B.B.

330 FEET
NORTH SCALE: -1-INCH 20 RODS
5 CHAINS

BOUNDARY

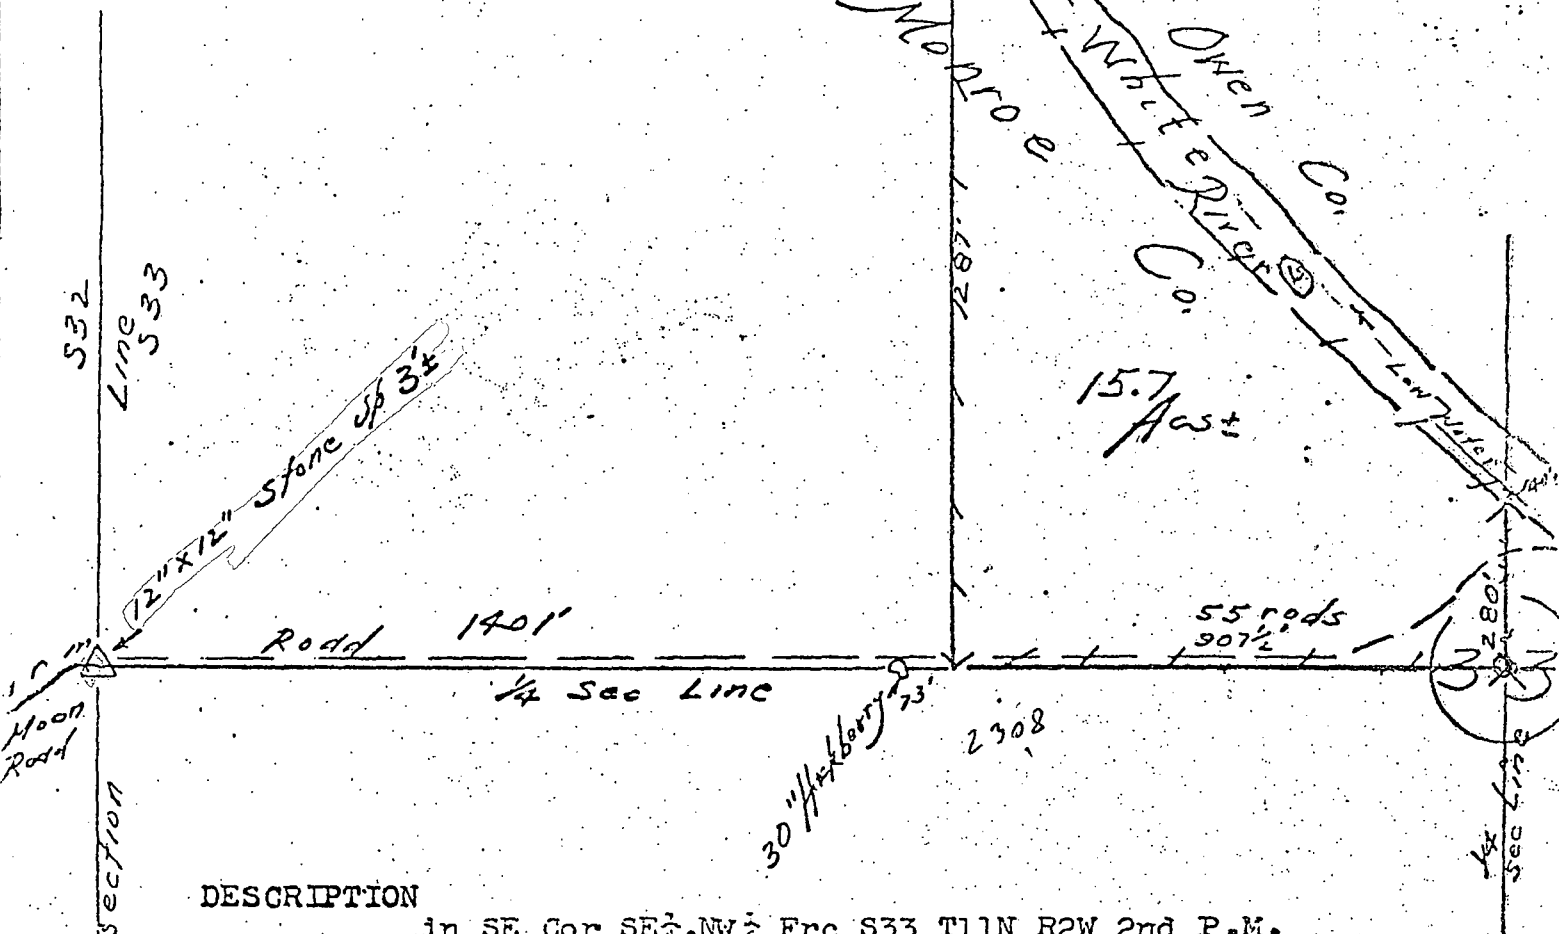


DESCRIPTION

in SE Cor SE $\frac{1}{4}$ NW $\frac{1}{4}$ Frc S33 T11N R2W 2nd P.M.
Bear Blossom Twp., Monroe Co., Ind.
Lying on S side of White River

Beginning @ the SE Cor said $\frac{1}{4}$

Thence W 907 $\frac{1}{2}$ feet (55 rods) along the S Line of said $\frac{1}{4}$;
Thence N 1337 feet to the low water mark of said River;
Thence southeasterly 1360 feet along said low water mark
upstream to the E Line of said $\frac{1}{4}$;
Thence S 320 feet along said E Line to the place of beginning
& containing 15.7 Acs

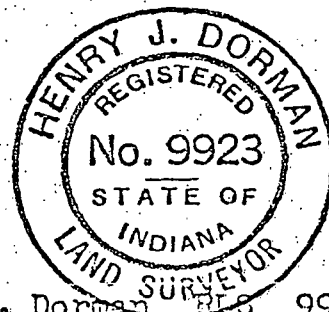

Henry J. Dorman REG 9923

Henry J. Dorman
June 27, 1971

CO Surveying & Mapping

Edmund O. Farkas, Registered Land Surveyor

12-78-79 Sec 4
103 West Temperance
P.O. Box 96
Ellettsville, Indiana 47429
Phone: 812-876-2305

Page -2-

Land Survey

November 21, 1979

DESCRIPTION:

A part of Section Thirty-three (33), Township Eleven (11) North, Range Two (2) West, and a part of the West Half of Section Four (4), Township Ten (10) North, Range Two (2) West, all in Monroe County, Indiana, and more particularly described as follows:

Beginning at a stone marking the Southeast Corner of the Southwest Quarter of said Section Thirty-three (33), thence along the East Line of the Southwest Quarter of said Section 33 and along an existing fence North Zero (00) Degrees, Thirty-three (33) Minutes, Forty-six (46) Seconds East 673.75 feet to an existing fence corner, thence leaving said East Line and running along an existing fence South Eighty-nine (89) Degrees, Thirty-one (31) Minutes, Fifty-one (51) Seconds East 1298.16 feet, thence running North Three (03) Degrees, Twenty-seven (27) Minutes, Five (05) Seconds West along an existing fence 2269.28 feet to the South Bank of White River, thence leaving said fence and along said south bank the following courses and distances: South Thirty-eight (38) Degrees, Thirty-two (32) Minutes, Thirty-nine (39) Seconds West 503.40 feet, thence North Eighty-one (81) Degrees, Six (06) Minutes, Fifty-nine (59) Seconds West 725.46 feet, thence North Fifty-seven (57) Degrees, Fifty-eight (58) Minutes, Thirty (30) Seconds West 130.88 feet to a point, thence leaving said south bank and along the East Line of the West Half of said Section 33 South Zero (00) Degrees, Thirty-three (33) Minutes, Forty-six (46) Seconds West 271.36 feet to an existing fence, thence leaving said East Line and along said fence the following courses and distances: South Sixty (60) Degrees, Ten (10) Minutes, Zero (00) Seconds West 435.09 feet, thence South Fifty-five (55) Degrees, Thirty-two (32) Minutes, Thirty-three (33) Seconds West 286.50 feet, thence South Thirty-eight (38) Degrees, Fifty-four (54) Minutes, Fifty-four (54) Seconds West 426.17 feet, thence South Forty-five (45) Degrees, Seventeen (17) Minutes, Forty-six (46) Seconds West 217.90 feet, thence South Forty-nine (49) Degrees, Forty-nine (49) Minutes, Three (03) Seconds West 261.05 feet, thence South Thirty-four (34) Degrees, Thirty-eight (38) Minutes, Six (06) Seconds West 214.19 feet, thence South Thirty-nine (39) Degrees, Forty (40) Minutes, Thirty-one (31) Seconds West 163.04 feet, thence South Eighteen (18) Degrees, Forty-one (41) Minutes, Thirty-eight (38) Seconds West 155.33 feet, thence South Eight (08) Degrees, Eight (08) Minutes, Two (02) Seconds West 379.76 feet, thence leaving said fence and running East 639.30 feet, thence South 580.58 feet to the North Line of aforementioned Section Four (4), thence along said North Line North Eighty-nine (89) Degrees, Thirty-one (31) Minutes, Fifty-one (51) Seconds West 1361.31 feet, thence leaving said North Line South Four (04) Degrees, Twelve (12) Minutes, Thirty-six (36) Seconds West 389.66 feet, thence South Seventy (70) Degrees, Forty-five (45) Minutes, Forty-five (45) Seconds West 240.12 feet to the center line of a County Road, thence along said center line the following courses and distances: South Twenty-three (23) Degrees, Thirty-three (33) Minutes, Fifty (50) Seconds East 350.60 feet, thence South Twenty-eight (28) Degrees, Eight (08) Minutes, Fifty-two (52) Seconds East 148.59 feet, thence South Thirty (30) Degrees, Thirty (30) Minutes, Fifty-two (52) Seconds East 291.69 feet, thence South Thirty-four (34) Degrees, Twenty-nine (29) Minutes, Forty-seven (47) Seconds East 258.48 feet, thence South Twenty-six (26) Degrees, Forty-six (46) Minutes, Twenty-seven (27) Seconds East 247.42 feet, thence South Forty-five (45) Degrees, Thirty-nine (39) Minutes, Thirty-seven (37) Seconds East 141.88 feet, thence South Fifty-seven (57) Degrees, One (01) Minute, Twenty-seven (27) Seconds East 751.11 feet, thence South Fifty-five (55) Degrees, Twenty-six (26) Minutes, Twenty-two (22) Seconds East 790.76

JOHN Sylvan Tuckett

12-25-79
103 West Temperance
P.O. Box 96
Ellettsville, Indiana 47429
Phone: 812-876-2305

RI CO Surveying & Mapping

Edmund O. Farkas, Registered Land Surveyor

Page -3-

Land Survey

November 21, 1979

feet, thence South Sixty-four (64) Degrees, One (01) Minute, Forty-seven (47) Seconds East 158.74 feet, thence South Sixty-six (66) Degrees, One (01) Minute, Twenty-six (26) Seconds East 335.91 feet, thence South Fifty-nine (59) Degrees, Nineteen (19) Minutes, Fifty-seven (57) Seconds East 153.80 feet to the East Line of the West Half of aforementioned Section Four (4), thence leaving said County Road center line and along said East Line and along an existing fence North One (01) Degree, Sixteen (16) Minutes, Eleven (11) Seconds West 2828.50 feet to the place of beginning.

Containing 111.21 acres in Section Thirty-three (33) and 112.64 acres in Section Four (4): containing 223.85 acres, more or less, in all.

SUBJECT TO AND ALSO: a Thirty-three (33) foot wide Easement, said Easement being 16.50 feet Easterly and 16.50 feet Westerly from the under described center line:

→ A part of the Northwest Quarter of the Northwest Quarter of Section Four (4), Township Ten (10) North, Range Two (2) West, and a part of the Southwest Quarter of Section Thirty-three (33), Township Eleven (11) North, Range Two (2) West, all in Monroe County, Indiana, and more particularly described as follows:


Beginning at the Southwest Corner of a 2.95 acre tract of land, said point being in the center line of a County Road at a point which is 470.34 feet South and 64.28 feet East from the Northwest Corner of said Section Four (4), thence leaving said center line of the County Road and running along the South Line of said 2.95 acre tract of land North Seventy (70) Degrees, Forty-five (45) Minutes, and Forty-five (45) Seconds East 240.12 feet to the Southeast Corner of said tract, thence along the East Line of said tract of land North Four (04) Degrees, Twelve (12) Minutes and Thirty-six (36) Seconds East 389.66 feet, to the Northeast Corner of said tract of land, thence running North Three (03) Degrees, Twenty-two (22) Minutes and Fifty (50) Seconds East 24.20 feet, thence North Forty-two (42) Degrees, Nineteen (19) Minutes and Fifty-seven (57) Seconds East 109.97 feet, thence North Twelve (12) Degrees, Twenty-four (24) Minutes and Thirty-nine (39) Seconds East 175.84 feet, thence North Fifty-one (51) Degrees, Forty (40) Minutes and Zero (00) Seconds East 152.10 feet, thence North Seventy-three (73) Degrees, One (01) Minute and Forty-five (45) Seconds East 485.92 feet, thence North Eight (08) Degrees, Eight (08) Minutes and Two (02) Seconds East 438.78 feet to an existing gate and to a point that is 968.05 feet North and 1503.29 feet West from the Southeast Corner of the Southwest Quarter of said Section Thirty-three (33).

ALSO: a Thirty-three foot wide easement, the east line of said easement being on an existing fence and said east line being more particularly described as follows:

→ A part of the West Half of Section Thirty-three (33), Township Eleven (11) North, Range Two (2) West, Monroe County, Indiana, and more particularly described as follows:

Beginning 963.90 feet North and 1487.24 feet West from the Southeast Corner of the Southwest Quarter of said Section Thirty-three (33), said point being at an existing gate and at the Northeast Corner of an existing Thirty-three (33) foot wide Easement, thence running along an existing fence the following courses and distances: North Eighteen (18) Degrees, Forty-one (41) Minutes, Thirty-eight (38) Seconds East 155.33 feet, thence North Thirty-nine (39) Degrees, Forty (40) Minutes, Thirty-one (31) Seconds East 163.04 feet, thence North Thirty-four (34) Degrees, Thirty-eight (38) Minutes, Six (06) Seconds East 214.19 feet, thence North Forty-nine (49) Degrees, Forty-nine (49) Minutes, Three (03) Seconds East 261.05 feet, thence North Forty-five (45) Degrees, Seventeen (17) Minutes, Forty-six (46) Seconds East 217.90 feet, thence North Thirty-eight (38) Degrees, Fifty-four (54) Minutes, Fifty-four (54) Seconds East 426.17 feet, thence North Fifty-five (55) Degrees, Thirty-two (32) Minutes, Thirty-three (33) Seconds East 286.50 feet, thence North Sixty (60) Degrees, Ten (10) Minutes, Zero (00) Seconds East 435.09 feet, thence North Zero (00) Degrees, Thirty-three (33) Minutes, Forty-six (46) Seconds East 131.10 feet.

Edmund O. Farkas, R.L.S.

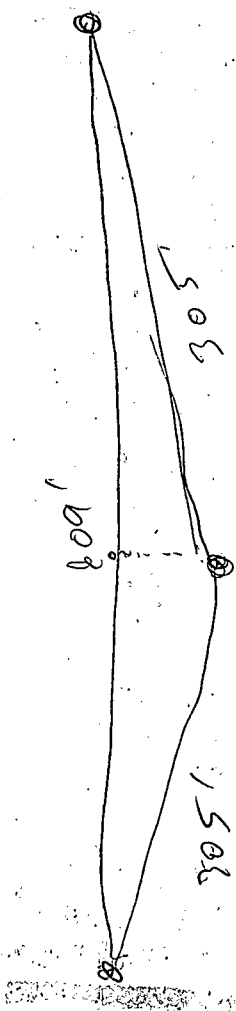


54

BEAN BLOSSOM

33-11-2W

376.3 ACRES ACCORDING TO U.S. SURVEY

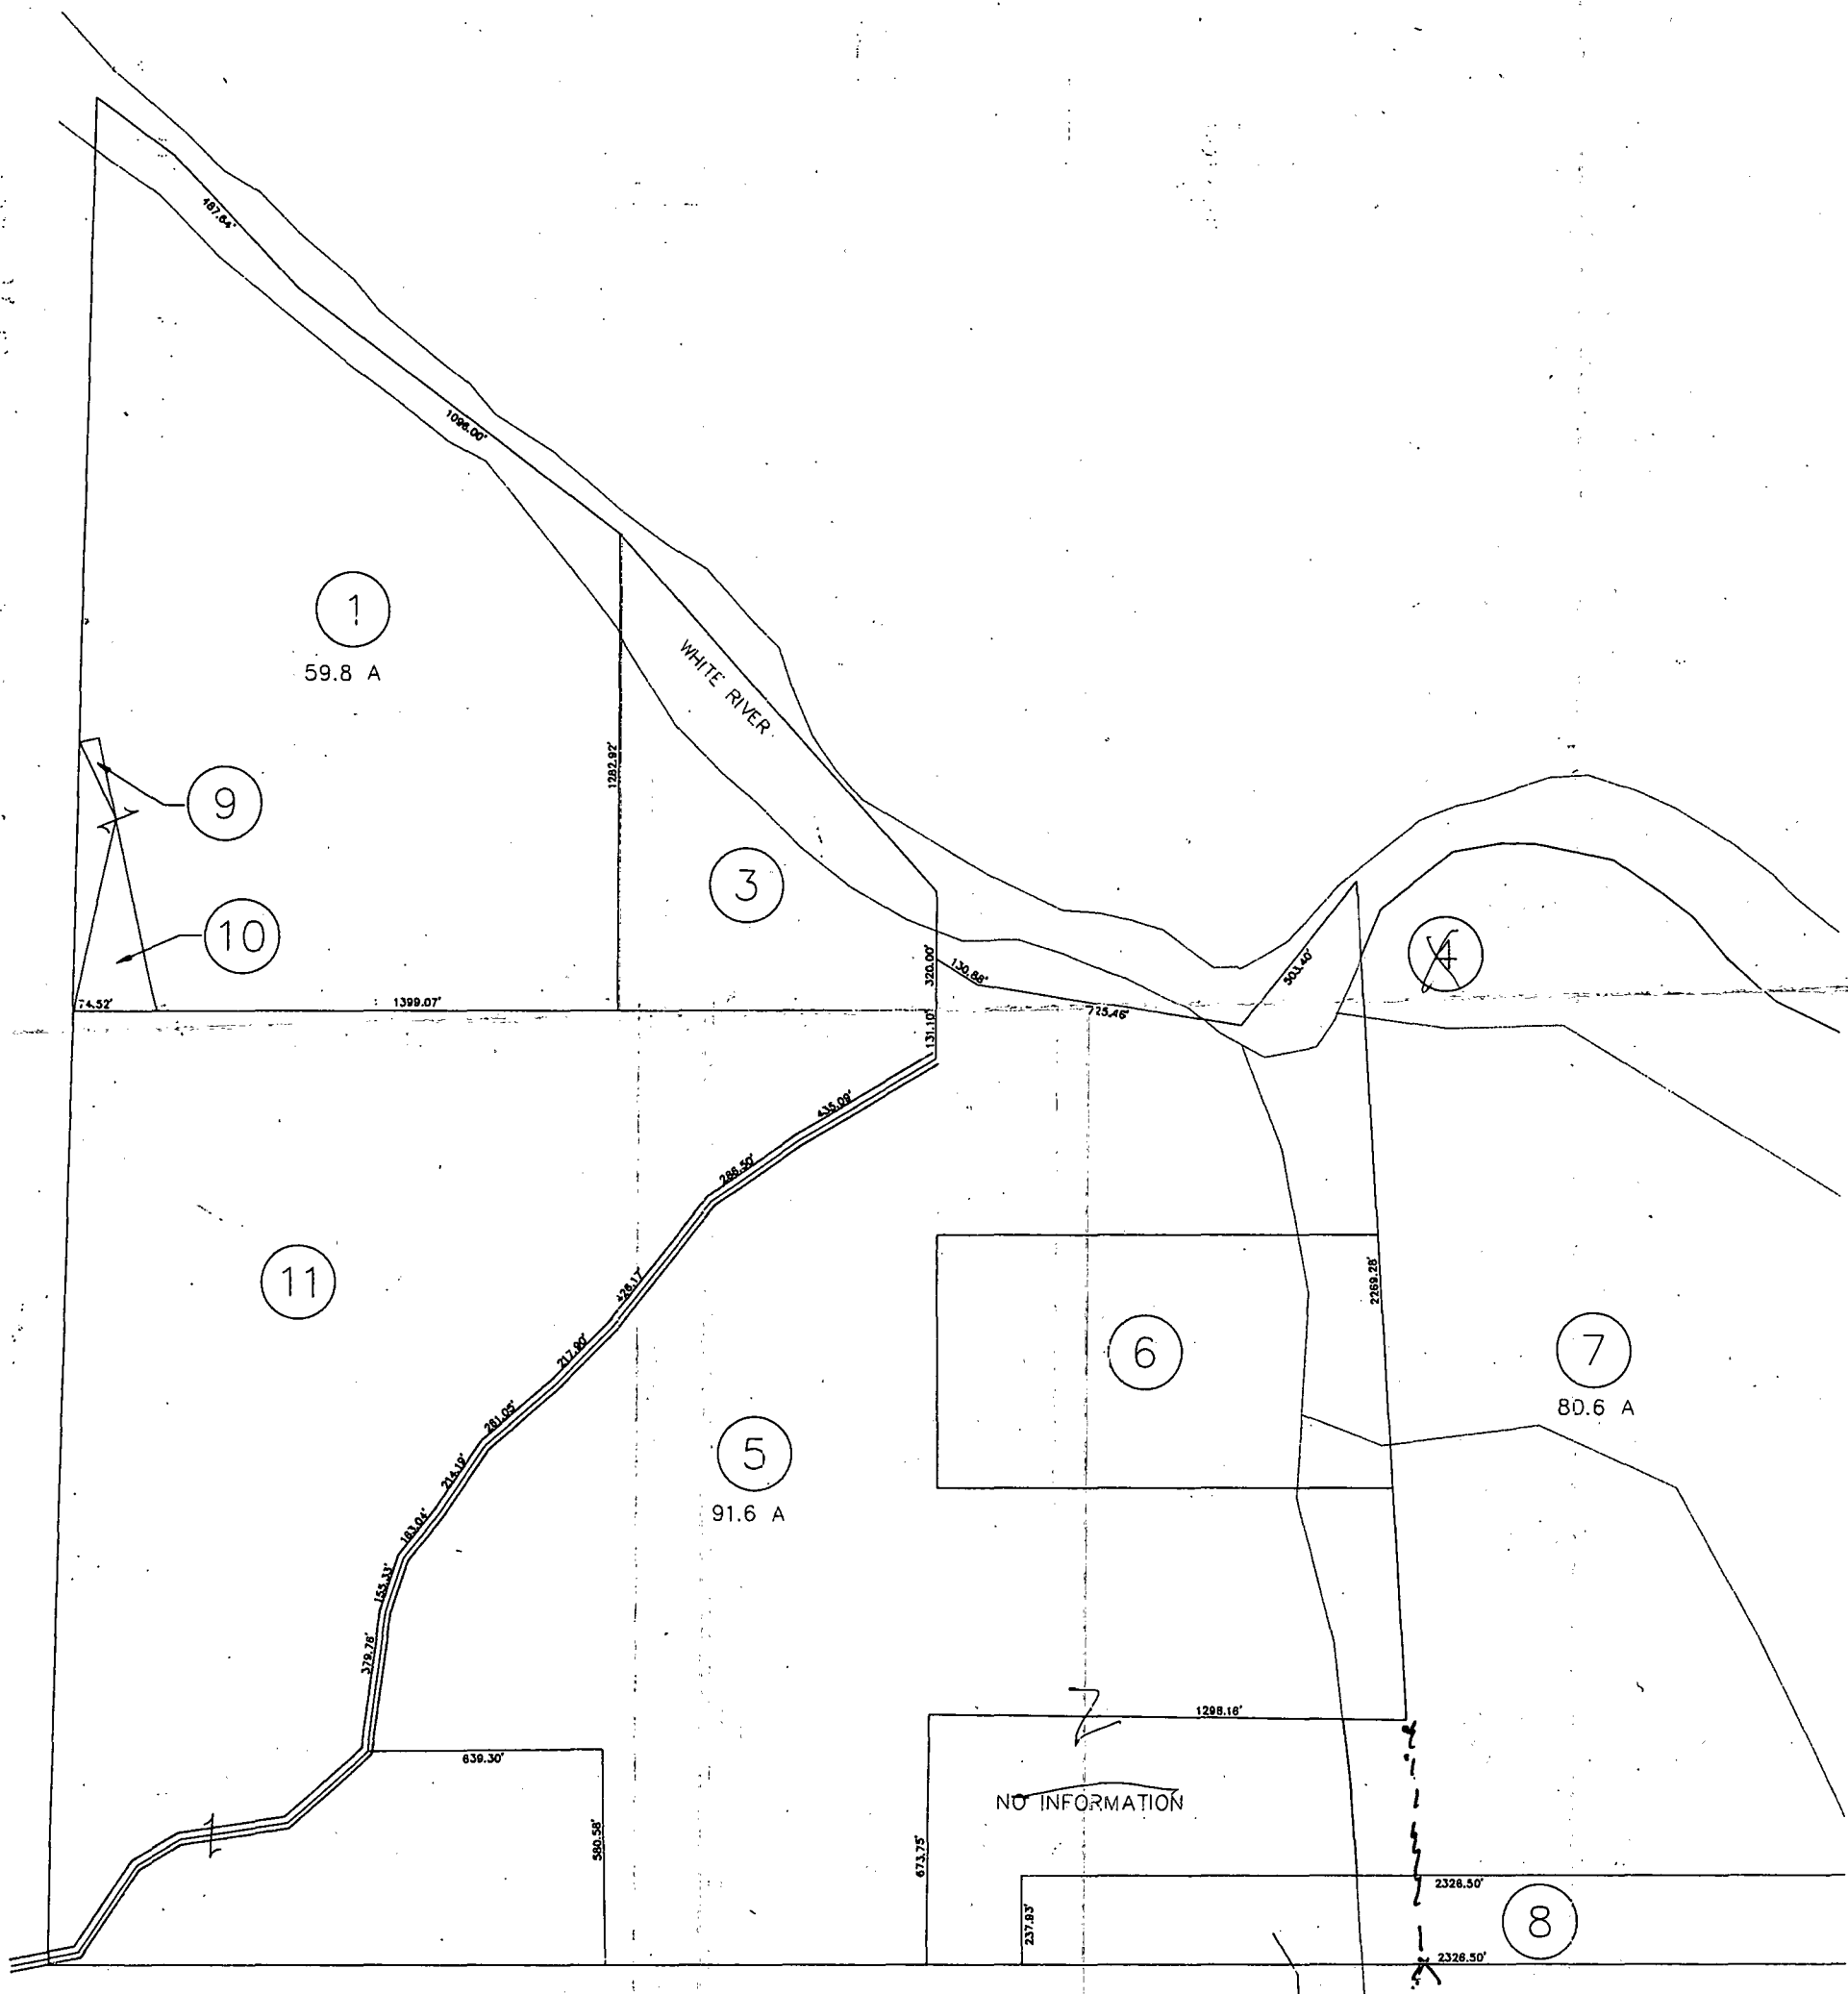

1/31/92
SCALE: 1" = 500'



BEAM, LONGES
Consulting Engi
Indianapolis, In

This Drawing is a Gr
Land Ownership Records
house, and are Accurat
ping Accuracies. Not to
Legal Land Survey Docu

Section 33

Township

11

Range

2W

Block

Addition

Form No. 1

OWNERS	Number of Plat	DESCRIPTION	Acres	Hundredths	Section In-Lot	Township Out-Lot	Range Square of Blk.	Value of Land	Value of Improvements	Value of Additional Improvements	Value of Lands and Improvements	Transferred to Line
8	3	PT SE NW 33-11-2W 15.70A	15.700		33	11	2W		001-05670-00			12
ster	311	PT SW 33-11-2W 86.15A	86.150		33	11	2W		001-05890-01			
11	41	PT NW 33-11-2W 61.12A	61.120		33	11	2W		001-01860-00		211	
ust	5	PT SE 33-11-2W 111.21A	111.210		33	11	2W		001-05890-00			
sch. Russell	6	PT NW N1/2 SE 33-11-2W 20.00A	20.000		33	11	2W		001-00450-00			
N &	34	PT SE 33-11-2W .83A <i>as of 3.1.04</i>	0.830		33	11	2W	<i>delete</i>	001-00965-00			
N &	37	PT SE 33-11-2W 45.00A <i>45.83A</i>	45.000		33	11	2W		001-00960-00			
ISE	9	PT NW 33-11-2W .27A	0.270		33	11	2W		001-07975-00		<i>213</i>	
ISE	10	PT NW 33-11-2W 1.32A	1.320		33	11	2W		001-07970-00		<i>214</i>	
Phyllis D	8	PT SW 33-11-2W 13.00A	13.000		33	11	2W		001-03420-00			
<i>on E. 1. Lilly</i>	1	PT NW	61.12		33	11	2W		001-01860-00			
<i>4 Club &</i>	3	PT SE NW	15.70		1	1	1		001-05670-00			
<i>Landholding</i>	9	PT NW	.27		1	1	1		001-07975-00			
<i>Do</i>	10	PT NW	1.32		1	1	1		001-07970-00			

20 Poles west of the Eastern $\frac{1}{2}$ mile post of said section
Thence $S 84^{\circ} 16' W$ 60 Poles to a Stake Thence $S 6^{\circ} E$ 156 Poles
and 18 links Thence $N 84^{\circ} E$ 60 Poles to a Stake Thence $S 50^{\circ} 45'$
156 Poles and 18 links to the beginning containing (38)
fifty eight acres (22 quarters and 174) Seventeen Poles

X Commissioners Samuel Patton, Solomon Batchelor,
and James W. Spencer

Chainbearers Samuel Patton and
Solomon Batchelor Sworn

James W. Spencer
Monroe County Surveyor

(Lot No 1)

January 4th 1854

Ran the following tracts of land
for James R. Buckhart & James W. Alexander beginning
at the Southern $\frac{1}{2}$ mile post of section No 33 Township
No 11 Range No 2 West of the second principal meridian
Running thence $S 85^{\circ} W$ 157 Poles & 8 links to the south
west corner of said section, thence $N 2\frac{1}{2}^{\circ} E$ 38 Poles to a
Stake $N 44^{\circ} W$ 14 Poles $6\frac{1}{2}$ links to a beech 20 inches
in diameter & corner thence $N 88^{\circ} W$ 17 Poles & 22 links
to a stone thence $S 85^{\circ} W$ 27 Poles $11\frac{1}{2}$ links to a
Stake witness tree black walnut 6 inches in diameter
 $N 85^{\circ} E$ 31 links distant thence $N 6^{\circ} W$ 68 Poles to a stone
witness tree cottonwood 10 inches in diameter $S 76^{\circ} 9'$
links distant black walnut 5 inches in diameter $N 77^{\circ} W$
8 Poles $1\frac{1}{2}$ links distant thence $S 87\frac{1}{2}^{\circ} E$ 17 Poles & 22 links
to a buckeye, then $N 62^{\circ} E$ $4\frac{1}{2}$ Poles $9\frac{1}{2}$ links to a stake
thence $N 29\frac{1}{2}^{\circ} E$ 28 Poles 22 links to a stake thence $N 85^{\circ}$
 E 144 Poles & 7 links to the center of section No 33 Town
No 11 R 2 West thence $S 5^{\circ} E$ 156 Poles & 18 links to the
beginning

The above lot No 1 contains 167 3 4 $\frac{1}{2}$

(Lot No 2)

Beginning at the western $\frac{1}{2}$ mile post of section No (33)
Township No 11 R 2 west running thence $N 6^{\circ} W$ 150 Poles
& 14 links to the southern margin of white river to a stake
thence $S 87\frac{1}{2}^{\circ} W$ 32 Poles $14\frac{1}{2}$ links to a stake thence $S 14\frac{1}{2}^{\circ}$
 E 42 Poles 17 links to a stake thence $S 22^{\circ} E$ 52 Poles to a stake
thence $S 5\frac{1}{2}^{\circ} W$ 35 Poles to a stake thence $N 83^{\circ} E$ 15 Poles
13 links to the beginning containing 14 0 11

Then north 15° 9' Poles to a white oak 20 inches in diameter and corner Then west with the section line 289 Poles to 19 links to a stone witness tree Hornbeam 10 inches in diameter S 60½° E 18½ links distant Then South 80 Poles to a stone witness Black Ash 4 inches in diameter S 33° W 16½ links distant Elm 20 inches in diameter N 88° E 27 links distant Then west 80 Poles to a stone witness Poplar 4 inches in diameter N 15½° W 12 links distant W Walnut 6 " " S 17½° W 12 " " Then South 80 Poles to the beginning

+ Daniel Axam No 2 beginning at the N W corner of Section No 17 T 7 R 2 E a stone standing in open ground Then South 80 Poles to a stone witness Poplar 4 inches in diameter N 15½° W 12 links distant W Walnut 6 inches in diameter S 17½° W 12 links distant Thence east 80 Poles to a stone witness tree Black Ash 4 inches in diameter S 33° W 16½ links distant Elm 20 inches in diameter N 88° E 27 links distant Then north 80 Poles to a stone witness tree Hornbeam 10 inches in diameter S 60½° E 18½ links distant Then west to the beginning containing 40 acres

Malcolm McBride and Henry Lipeo
Chain bearers by consent of parties

James W Spencer
M C Surveyor

July 23 & 24 A.D. 1856

Ran in compliance with an order of the court of common pleas of Monroe County Indiana made at its April term 1856 for the benefit of Elizabeth Wampler child of Martha Wampler and heir of John Davis deceased, all her interest as prayed for in said order, Lower being excepted in the lands of which the said John Davis died seized and possessed of The following lot or parcel of land Situated in the South east quarter of Section No 33 Township No 11 north of Range No 2 west of the 2nd principal Meridian and bounded as follows to wit Beginning 14 Poles 10½ links north of the South east corner of said Section 33 witness tree white walnut 15 inches in diameter N 24° W 17 links distant Thence S 85° W 88 Poles 2½ links to a stake

Sec 33
T 11 N, R 2 W

with Beech 24 inches in diameter $N 29^{\circ} E$ 88 links distant
 Thence $N 9^{\circ} W$ 141 Poles 14½ links to a large cypress
 tree 48 inches in diameter and corner standing on
 the South margin of the west fork of White River.
 Then up said river with its meanderings
 until it intersects the eastern Section line
 of said Section No 33. Then south with said
 Section line to the beginning containing
 58 acres 2 quarters and 180 Poles
 James V Baskirk and Isaac V Baskirk
 Chainbearers & sworn

James W Spencer
 M C Surveyor

May 12th AD 1856

Ran the following lines
 and made the following corners in Sections
 Nos 9 & 10 Township No 7 north of Range No 1
 east for Francis Burgeon and David J.
 Burgher.

Length of the line from the N W corner
 to the N E corner of Section No 9 T 7 R 1 E
 325 Poles 23 links
 Witness trees made at the northern ½ mile post of said
 Section Chestnut oak 8 inches in diameter $N 44^{\circ} W$ 26 links distant
 Beech 12 " " " " $S 13^{\circ} W$ 14 " "

Length of line north and South through the center
 of Section No 9 T 7 R 1 E 325 Poles 9

+ Length of line from the S W corner to the
 Southern half mile post 161 Poles

Length of the line west of center 162 Poles 14 links
 " " " " east " " 160 " 6 "
 " " " " North " " 162 " 13 "
 " " " " South " " 162 " 19 "

Witness trees made at the center of the Section
 White oak 30 inches in diameter $S 63^{\circ} E$ 41½ links distant
 " " 10 " " " " $N 87^{\circ} W$ 35½ links distant

Witness 81 Poles 7 links west of the center
 Red oak 5 inches in diameter $N 33^{\circ} E$ the dist
 Beech 10 " " " " $S 52^{\circ} W$ 10 " "

Witness trees west of the Southern ½ mile post 80 Poles 12½
 Sugar 8 inches in diameter $S 89^{\circ} W$ 10 links distant
 Sugar 15 " " " " $N 61^{\circ} E$ 31 " "

New witness trees made at the western ½ mile post

20 Poles west of The Eastern $\frac{1}{2}$ mile post of Said Section
 Thence $S 87^{\circ} W$ 60 Poles to a Stake, Thence $S 5^{\circ} E$ 156 Poles
 and 18 links, Thence $N 89^{\circ} E$ 60 Poles to a Stake Thence $S 5^{\circ} E$
 156 Poles and 18 links to the beginning containing (58)
 fifty eight acres (22 quarters and (17) Seventeen Poles

X

Commissioners Samuel Patton, Solomon Batcher,
 and James W. Spencer

Chainbearers Samuel Patton and
 Solomon Batcher Sworn

James W. Spencer
 Monroe County Surveyor

(Lot No 1)

January 4th 1854

Ran the following tracts of land
 for James R. Buckirk & James W. Alexander beginning
 at the Southern $\frac{1}{2}$ mile post of Section No 33 Township
 No 11 Range No 2 West of the Second principal Meridian
 Running thence $S 85^{\circ} W$ 157 Poles & 8 links to the South
 west corner of said Section, Thence $N 2\frac{1}{2}^{\circ} E$ 33 Poles to a
 Stake $N 4\frac{1}{2}^{\circ} W$ 14 Poles $6\frac{1}{2}$ links to a beech 20 inches
 in diameter & corner Thence $N 88^{\circ} W$ 17 Poles & 22 lks
 to a Stone Thence $S 85^{\circ} W$ 27 Poles $11\frac{1}{2}$ links to a
 Stake witness tree Black walnut 6 inches in diameter
 $N 85^{\circ} E$ 31 links distant Thence $N 6^{\circ} W$ 68 Poles to a stone
 Landing on the Southern bank of white river (old stream)
 witness trees cottonwood 10 inches in diameter $S 76^{\circ} E$ 94
 links distant Black walnut 5 inches in diameter $N 77^{\circ} W$
 8 Poles $1\frac{1}{2}$ links distant Thence $S 87\frac{1}{2}^{\circ} E$ 17 Poles & 22 lks
 to a Buckeye, Thence $N 62^{\circ} E$ 46 Poles $9\frac{1}{2}$ links to a stake
 Thence $N 29\frac{1}{2}^{\circ} E$ 28 Poles 22 lks to a stake Thence $N 85^{\circ}$
 E 144 Poles & 7 links to the center of Section No 33 Town
 11 R 2 West Thence $S 5^{\circ} E$ 156 Poles & 18 links to the
 beginning

X

The above lot No 1 contains $\begin{matrix} A & R & P \\ 167 & 3 & 4\frac{1}{2} \end{matrix}$

(Lot No 2)

Beginning at the western $\frac{1}{2}$ mile post of Section No (33)
 Township No 11 R 2 west running Thence $N 6^{\circ} W$ 130 Poles
 & 14 links to the Southern margin of white river to a stake
 Thence $S 77\frac{1}{2}^{\circ} W$ 32 Poles $14\frac{1}{2}$ links to a Stake Thence $S 14\frac{1}{2}^{\circ}$
 E 42 Poles 17 links to a Stake Thence $S 22^{\circ} E$ 52 Poles to a stake
 Thence $S 5\frac{1}{2}^{\circ} W$ 33 Poles to a Stake Thence $N 85^{\circ} E$ 15 Poles
 13 links to the beginning
 containing $\begin{matrix} A & R & P \\ 14 & 0 & 11 \end{matrix}$

Then north 15' 9 Poles to a white oak 20 inches in diameter and corner Then west with the Section line 289 Poles & 19 links to a stone witness tree Hornbeam 10 inches in diameter S $60\frac{1}{2}^{\circ}$ E $18\frac{1}{2}$ links distant Then South 80 Poles to a stone witness Black Ash 4 inches in diameter S 33° W $16\frac{1}{2}$ links distant - Elm 20 inches in diameter N 88° E 27 links distant Then west 80 Poles to a stone witness Poplar 4 inches in diameter N $15\frac{1}{2}^{\circ}$ W 12 lks distant W. Walnut 6 " " " S $17\frac{1}{2}^{\circ}$ W 12 " " Then South 80 Poles to the beginning
 + Daniel Axam No 2 beginning at the N W corner of Section No 17 T 7 R 2 E a Stone standing in open ground Then South 80 Poles to a Stone witness Poplar 4 inches in diameter N $15\frac{1}{2}^{\circ}$ W 12 lks distant W. Walnut 6 inches in diameter S $17\frac{1}{2}^{\circ}$ W 12 links distant Thence east 80 Poles to a Stone witness tree Black Ash 4 inches in diameter S 33° W $16\frac{1}{2}$ lks distant Elm 20 inches in diameter N 88° E 27 lks distant Then north 80 Poles to a stone witness tree Hornbeam 10 inches in diameter S $60\frac{1}{2}^{\circ}$ E $18\frac{1}{2}$ links distant. Then west to the beginning containing 40 acres

Malcolm McBride and Henry Lipeo
 Chain bearers by consent of parties

James W Spencer
 M C Surveyor

July 23^d & 24th A.D. 1856

Ran in compliance with an order of the court of common pleas of Monroe County Indiana made at its April term 1856 for the benefit of Elizabeth Wampler child of Martha Wampler and heir of John Davis deceased, all her interest as prayed for in said order, Lower being excepted in the lands of which the said John Davis died seized and possessed of The following lot or parcel of land situated in the South east quarter of Section No 33 Township No 11 north of Range No 2 west of the 2nd principal Meridian and bounded as follows to wit beginning 14 Poles 10 $\frac{1}{2}$ lks north of the South east corner of said Section 33 witness tree white walnut 15 inches in diameter N 24° W 17 links distant Thence S 85° W 88 Poles 2 $\frac{1}{2}$ links to a stake

56-33
 T 11 N, R 2 W

with Beech 24 inches in diameter $N 29^{\circ} E$ 88 links distant
 Thence $N 9^{\circ} W$ 141 Poles 14½ links to a large cypress
 tree 48 inches in diameter and corner standing on
 the South margin of the west fork of White River
 Then up said river with its meanderings
 until it intersects the eastern Section line
 of said Section No 33 Then South with said
 Section line to the beginning containing
 58 acres 2 quarters and 38 Poles
 James W Baskirk and Isaac V Baskirk
 Chainbearers sworn

James W Spencer
 M C Surveyor

May 12th AD 1856

Ran the following lines
 and made the following corners in Sections
 Nos 9 & 10 Township No 7 north of Range No 1
 east for Francis Bregoon and David S.
 Burkham

Length of the line from the N W corner
 to the N E corner of Section No 9 T 7 R 1 E
 325 Poles 23 links
 Witness trees made at the northern ½ mile post of said
 Section Chestnut oak 8 inches in diameter $N 44^{\circ} W$ 26 links distant
 Beech 12 " " " " $S 13^{\circ} W$ 14 " "

Length of line north and South through the center
 of Section No 9 T 7 R 1 E 325 Poles 9

+ Length of line from the S W corner to the
 Southern half mile post 161 Poles

Length of the line west of center 162 Poles 14 links
 " " " " east " " 160 " 6 "
 " " " " North " " 162 " 13 "
 " " " " South " " 162 " 19 "

Witness trees made at the center of the Section
 White oak 30 inches in diameter $S 65^{\circ} E$ 41½ links distant
 " " 10 " " " " $N 87^{\circ} W$ 33½ links distant

Witness 81 Poles 7 links west of the center
 Red oak 5 inches in diameter $N 33^{\circ} E$ the dist
 Beech 10 " " " " $S 52^{\circ} W$ 10 " "

Witness trees west of the Southern ½ mile post 80 Poles 12½
 Sugar 8 inches in diameter $S 89^{\circ} W$ 10 links distant
 Sugar 15 " " " " $N 61^{\circ} E$ 21 " "

New witness trees made at the western ½ mile post

Oct. 24, 25 and 26 Surveyed in section 33 Town 11 North, Range 2 West For Elza Wagoner. Joseph Wampler and others by request of an agreement and established the following corners as presented in field notes and plat below.



B. Gum $2\frac{1}{2}$ in. N $2\frac{1}{2}$ W. $4\frac{3}{4}$ links
" " $1\frac{1}{4}$ in S $5\frac{1}{2}$ E. $14\frac{1}{2}$ "

B. { 13 rods and $15\frac{1}{2}$ lks N of A
Sycamore 8 in S $43\frac{1}{4}$ W $4\frac{3}{4}$ links
Elm $1\frac{1}{2}$ in N 61 E. 3 lks

C. { 39 rods $15\frac{1}{2}$ lks N of A or 26 rods N of B
Beech 23 in S $53\frac{1}{2}$ E 4 lks
Oak 4 in N $1\frac{1}{2}$ E 42 "

D. { 60 rods S of large sycamore on bank of
of white river corner tree.
Sycamore 8 in N $6\frac{1}{2}$ W 3 links
Honey Locust 1 in N $39\frac{1}{2}$ E 22 "

E. { 40 rods $10\frac{1}{2}$ lks N of S. E. Cor.
Oak 26 in corner tree

F. { 40 rods N 88 E of D
Hickory 20 in S $80\frac{1}{4}$ W $36\frac{1}{2}$ lks
Honey Locust 9 in S $26\frac{1}{2}$ W 3 lks

Chain bearers sworn Joseph Langley Joseph Wampler. Flag bearer Elza Wagoner

The foregoing is a true statement of the survey by me made Geo. B. Rader M.C.S.

Nov. the 14, 1892 Surveyed For Wm Lee and Mike Selmer in section 4 Town 9 North Range one East and established corner at half distance between North East corner and North half mile post Witness trees Elm 3 in North 7 degrees E $17\frac{1}{4}$ lks Hickory 4 in N 40 E 26 links

Chairman sworn Wm Lee and Ora Adams. Flag bearer Oscar Lee

Geo. B. Rader M.C.S.

Nov. 15
Town 10
Public
copy of
notice
corners

NOTICE OF SURVEY
Notice is hereby given to
corners - Green Berry Mo
John Martin and Walter Un
that I will make a survey
land in Marion Twp. to get
act location of my place
west quarter of the south
ter, section 2. Survey
Nov. 15th, at 9 a.m. and
until completed.
MILES R. W.

Green B
the above
published

Nov. 1
for John
iversity
one East
center of
S 57 W 59
One fourth
B. Walnut
joined 76
James M
Wm Adk